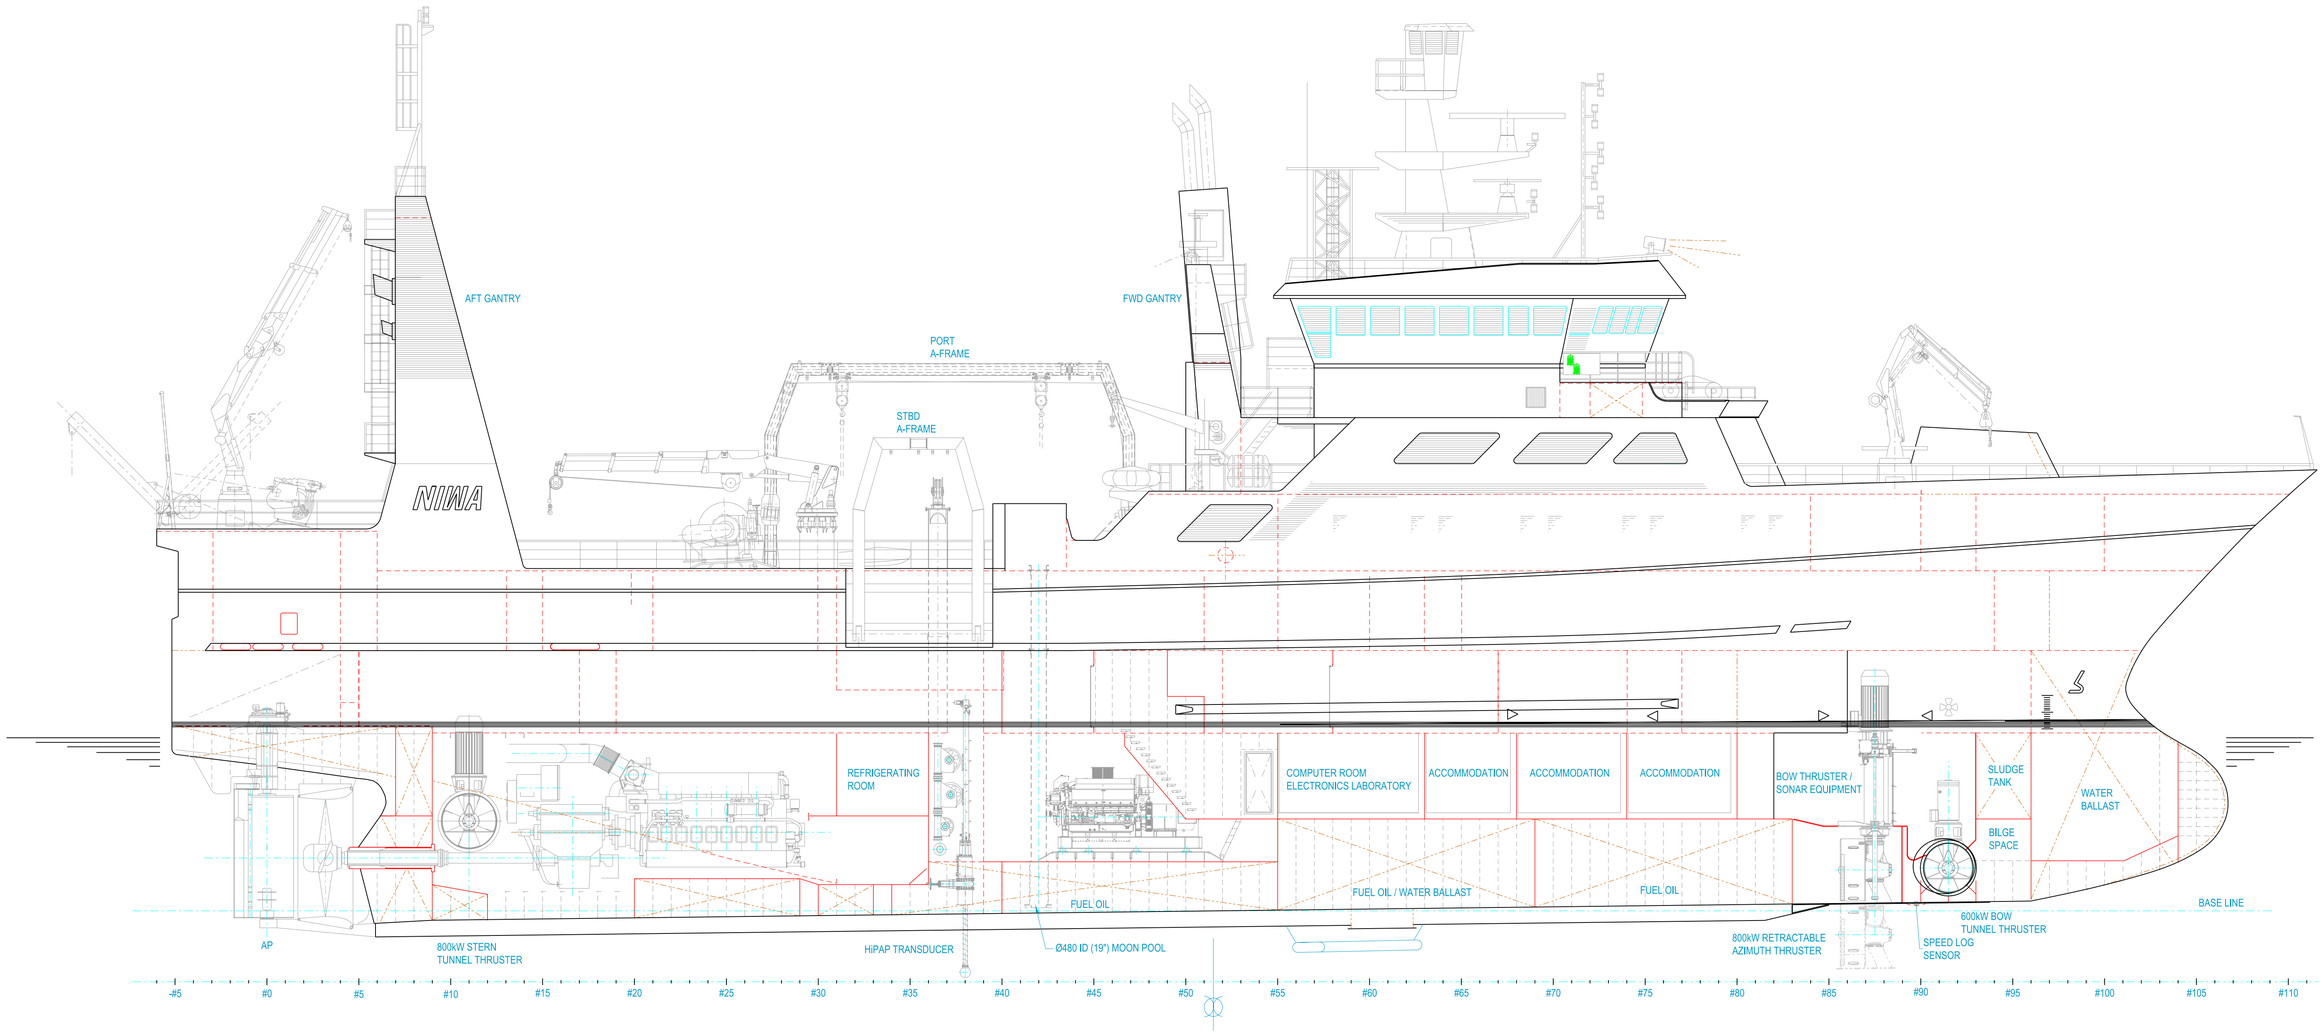

PROFILE

ISSUED FOR
INFORMATION ONLY

MAIN DIMENSIONS

LENGTH o.a.	70.00 m
LENGTH p.p.	61.80 m
BEAM	13.80 m
DEPTH TO MAIN DECK	5.80 m
DEPTH TO SHELTERDECK	8.50 m
DEPTH TO FORECASTLE DECK	11.10 m
DEPTH TO BOAT DECK	13.60 m
DESIGN TRIM	0.736 m
FRAME SPACING	600 mm

CLASS: DNV ✠1A1 ICE 1C, E0, RM,
STERN TRAWLER

Marine industrial DESIGN
www.marinedesign.co.nz

PO BOX 3233, 0142
7 Domain Rd, Onerahi
Whangarei 0110 NZ
Ph: 64 9 436 4401
Fax: 64 9 436 4402

PO Box 36525, 0748
46 Lake Rd, Northcote
Auckland 0627 NZ
Ph: 64 9 419 8440
Fax: 64 9 419 8449

Client: NIWA Vessels

Project: RETROFIT RV TANGAROA

En 135/237 ire GA refer M1171-013-01

Notes

Rev	Amendments	By	Date	Appr

Status: 4. Info O.

Scale: 1:100 A1

Sheet: 1 / 1

Title: GENERAL ARRANGEMENT PROFILE

Drawn

Checked

Drawing No: M1171-013-02

Rev: 4